FORM B4

APPROVAL NO. B1865

OFFICE USE ONLY

I 377428 RC
07 Feb, 2003 10:23:59 Perth

REG. $ 75.00

LODGED BY bankwest

ADDRESS

PHONE No.

FAX No.

REFERENCE No.

ISSUING BOX No. 162

PREPARED BY

ADDRESS

PHONE No.
FAX No.

INSTRUCT IF ANY DOCUMENTS ARE TO ISSUE TO OTHER THAN LODGING PARTY

4/4

TITLES, LEASES, DECLARATIONS ETC LODGED HEREWITH

1. _____ Received Items
2. _____ Nos.
3. _____
4. _____
5. _____ Receiving
6. _____ Clerk

Registered pursuant to the provisions of the TRANSFER OF LAND ACT 1893 as amended on the day and time shown above and particulars entered in the Register.

EXAMINED

LANDGATE COPY OF ORIGINAL NOT TO SCALE 05/05/2026 10:23 AM Request number: 69783168

Landgate
www.landgate.wa.gov.au

03/02 '03 MON 10:04 [TX/RX NO 5415]
DOIA COPY OF ORIGINAL NOT TO SCALE Mon Feb 3 10:04:54 2003 JOB 517014

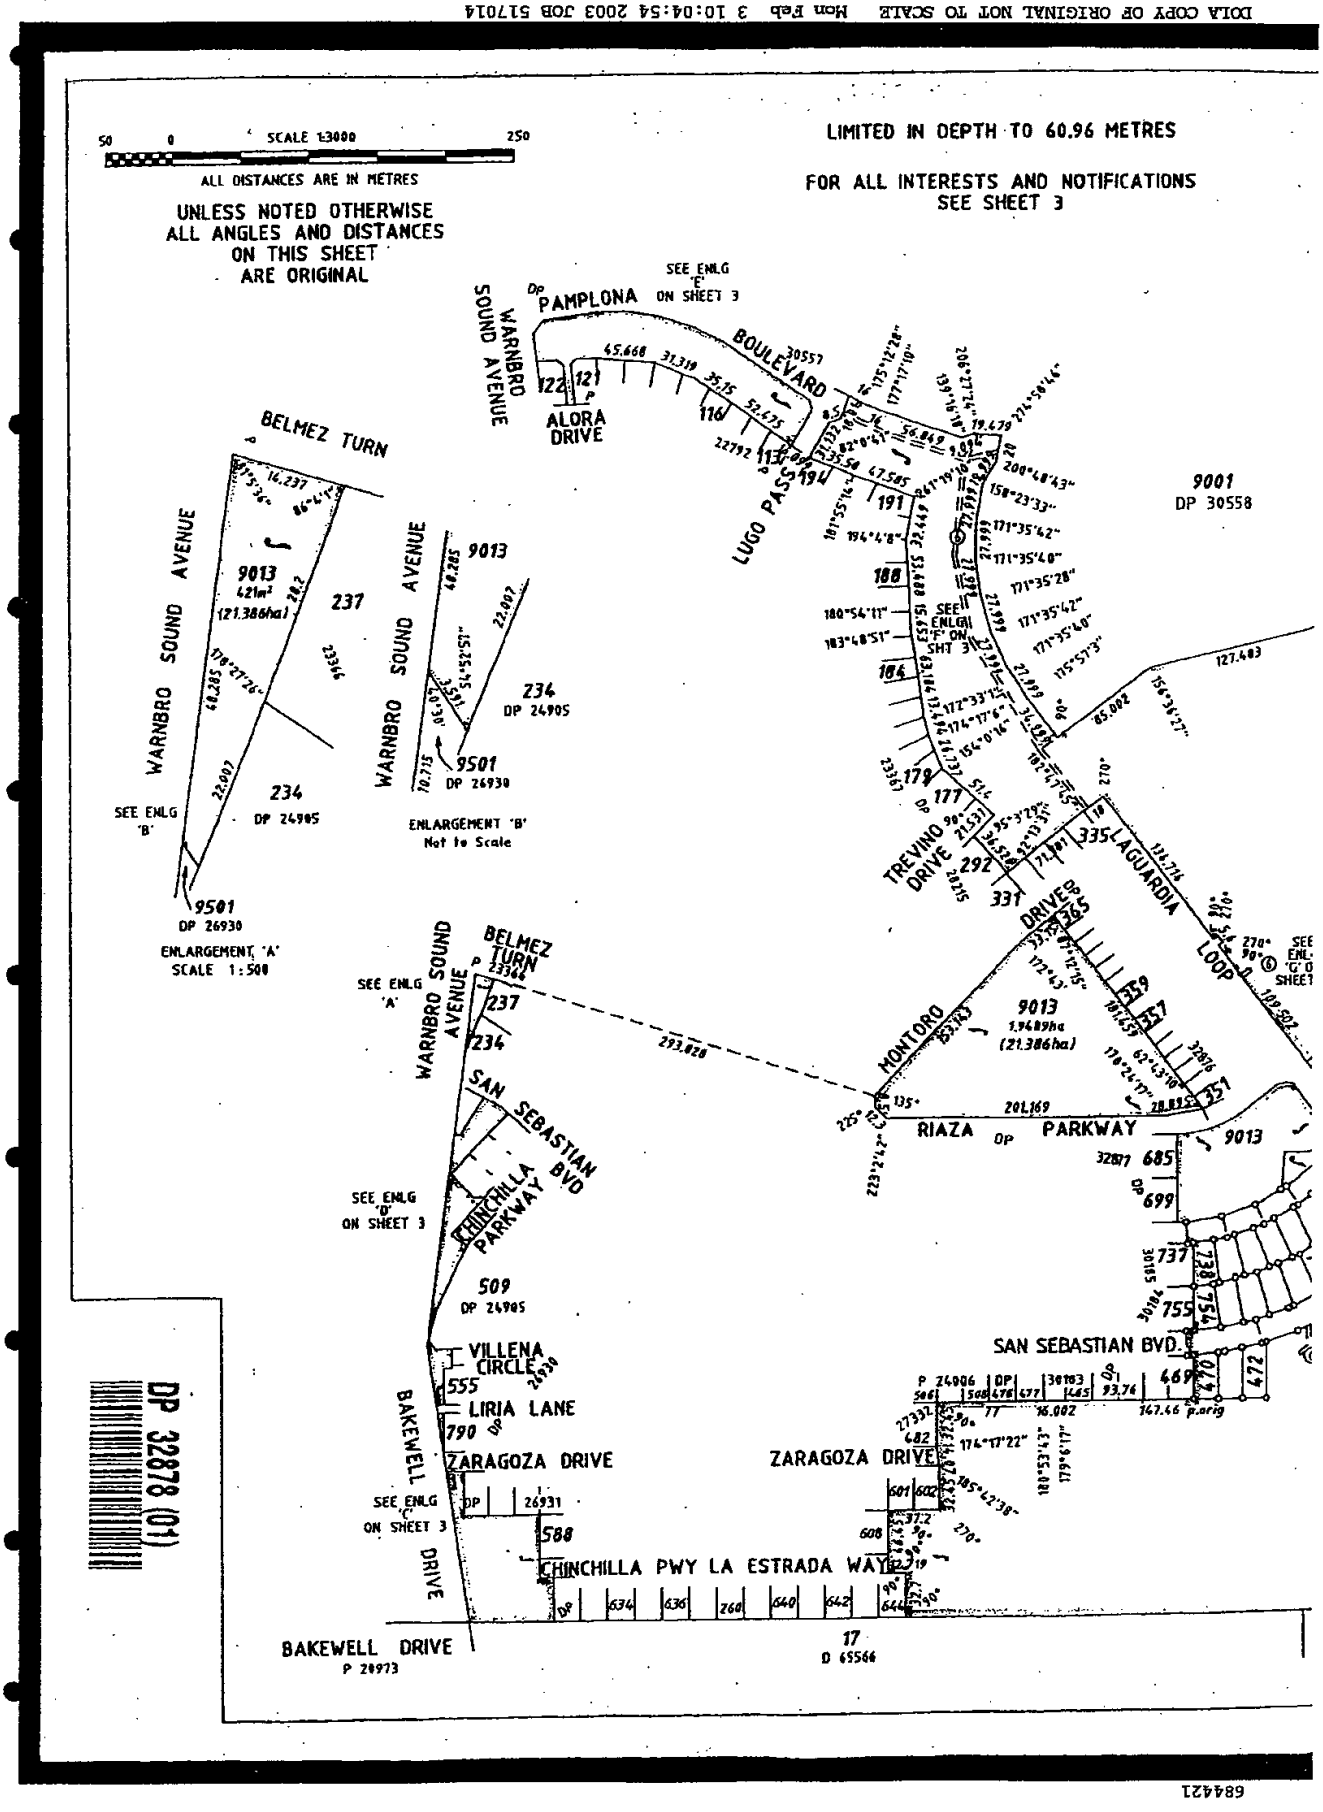

LANDGATE COPY OF ORIGINAL NOT TO SCALE 05/05/2026 10:23 AM Request number: 69783168
Landgate
www.landgate.wa.gov.au

DOLA COPY OF ORIGINAL NOT TO SCALE Mon Feb 3 10:04:54 2003 JOB 517014
03/02 '03 MON 10:04 [TX/RX NO 5415]

AMENDMENTS TABLE

ED/VER	AMENDMENT	BY	SIGNATURE	DATE
1/2	Amend lots 382 - 386, 9013 and 9014	MAPS	[signature]	6.9.02

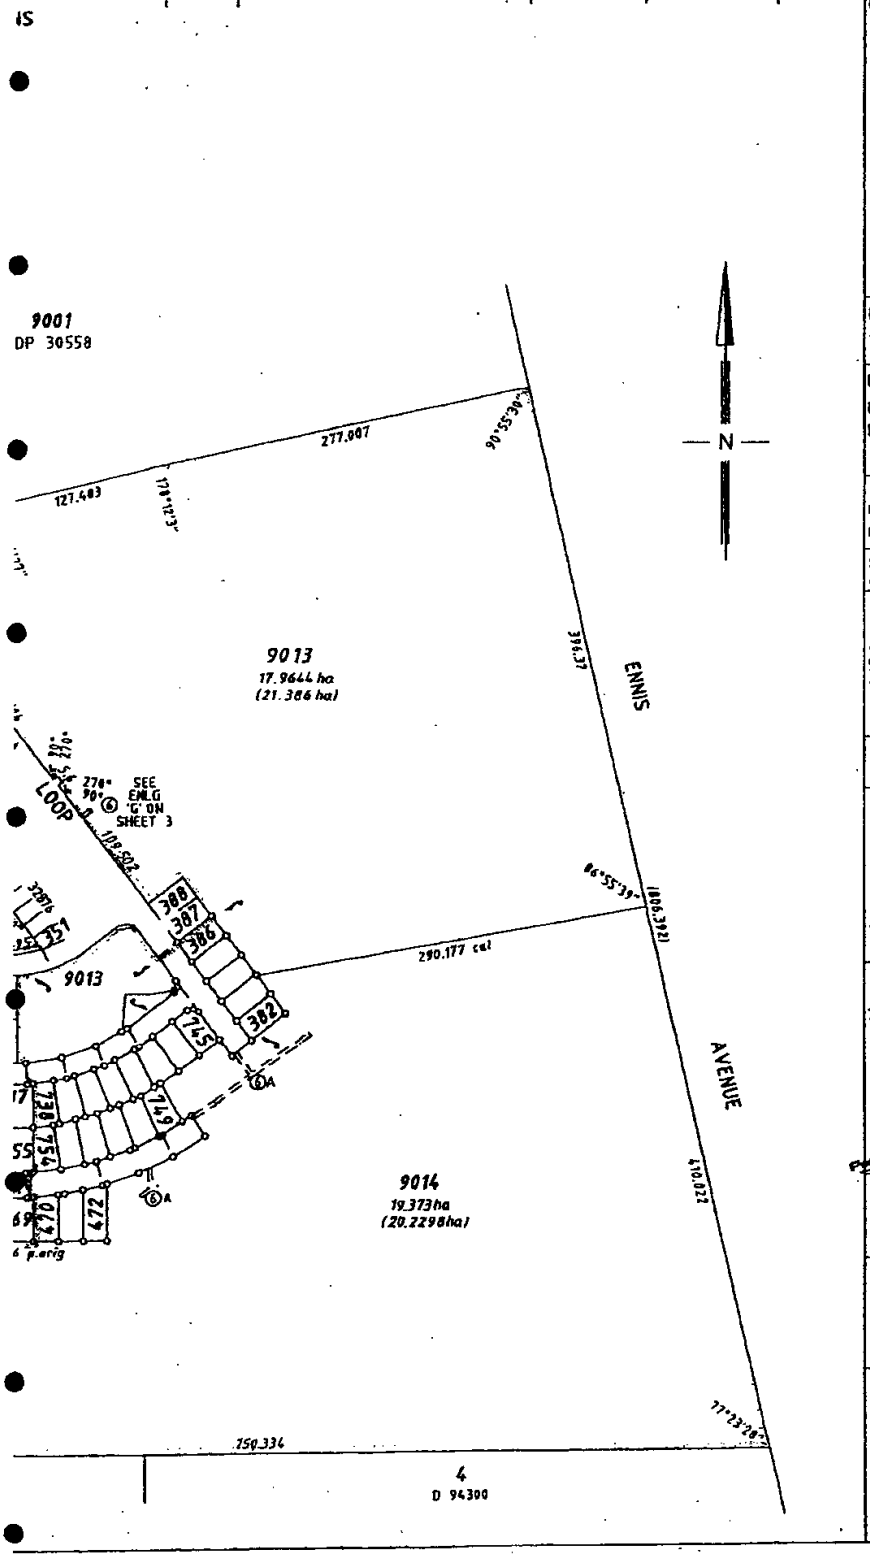

TYPE FREEHOLD

PURPOSE SUBDIVISION

PLAN OF

LOTS 382-386, 470-472, 738-745, 749-754, 9013, 9014 ROADS, EASEMENTS AND RESTRICTIVE COVENANT

DISTRICT COCKBURN SOUND
TOWNSITE

EARLY ISSUE YES

DOLA FILE
LOCALITY PORT KENNEDY
LOCAL AUTHORITY CITY OF ROCKINGHAM

FORMER TENURE
SEE FORMER TENURE TABLE ON SHEET 3

ON
INDEX BG33(2) 08.19 08.20
PUBLIC

FIELD BOOK
76683
80358
88383

SCALE: 1 : 3000 MAPS Job Ref : 92080-101a DPSTG9A.CSD
ALL DISTANCES ARE IN METRES

SURVEYOR'S CERTIFICATE - Reg 54

I William S. GUEST hereby certify that:

this plan of survey is a correct of the survey and/or calculations from measurements recorded in the field book lodged for the purposes of this plan and that it complies with the relevant written laws in relation to which it is lodged.

Licensed Surveyor [signature] Date 15/7/02

[signature] Registered Division PO Box 107, South Perth WA 6001 Telephone (08) 9474 1000 Facsimile (08) 9474 1000

LODGED	TYPE OF VALIDATION	APPROVED BY WESTERN AUSTRALIAN PLANNING COMMISSION
DATE 17-07-2002	FULL AUDIT	FILE 118040 & 118041
FEE PAID NGM $75 $1243	LEGAL COMPONENT ✓	[signature]
ASSESS No. 352221	DOCKET PLAN/DIVISION 31283	DATE
	CERTIFIED CORRECT [signature] 30.7.02	
	F.E.C. 316-2002	

IN ORDER FOR DEALINGS

SUBJECT TO
DEALING ON DP 32876,
SEC. 295(5) OF THE LOCAL GOVT ACT,
SEC^S 12A AND 27A OF THE T.P.&D. ACT
SEC. 67B OF THE W.A.P. ACT AND
SEC. 136D OF THE T.L.A.

[signature] 30.1.2003
FOR INSPECTOR OF PLANS & SURVEYS / AUTHORIZED LAND OFFICER DATE

APPROVED

INSPECTOR OF PLANS & SURVEYS / AUTHORIZED LAND OFFICER DATE

DOLA
Department of LAND ADMINISTRATION

DEPOSITED PLAN
32878

SHEET 1 OF 3 SHEETS
EDITION 1 VERSION 2

684420

LANDGATE COPY OF ORIGINAL NOT TO SCALE 05/05/2026 10:23 AM Request number: 69783168
Landgate
www.landgate.wa.gov.au

1.1.14 Permit rear and side boundaries (behind the building line) to remain unfenced after 2 months of occupation of any house on the lot.

2. The above restrictive covenants 1.1.1 – 1.1.10 (inclusive) shall expire and cease to have effect from and including 31 December 2006.

3. The burden of the covenants and restrictions contained in the preceding clause 1, hereof or otherwise implied hereunder shall run and being each Lot on the Subdivision Plan and bind the registered proprietor and its successors in title, Transferees and assigns and shall ensure for the benefit and be enforceable by each and every other registered proprietor of every other Lot on the Subdivision Plan and their successors in title and assigns.

4. When at any time two or more persons or corporations own a joint interest in any Lot the subject of the Subdivision Plan, their liability hereunder will be joint and several. Any person who becomes, is or was a registered proprietor of a Lot on the Subdivision Plan will be liable for any breach of the restrictive covenant affecting that Lot which occurs while that person or corporation was the (or one of the) registered proprietor(s) of that Lot.

5. A person who becomes a registered proprietor of a Lot on the Subdivision Plan may, whilst that person is the registered proprietor, enforce or take action in respect of the breach of the restrictive covenants created by this Deed while the person is a registered proprietor of that Lot notwithstanding the breach complained of in respect of another Lot on the Subdivision Plan may have occurred prior to the registered proprietor of a Lot on the Subdivision Plan.

Executed as a Deed the day and year first hereinbefore written.

The Common Seal of)
PEET KENNEDY GARDENS LAND)
SYNDICATE LTD)
ACN 078 383 865)
was hereunto affixed in accordance)
with its Articles of Association)
in the presence of:

_____
Director

_____
Director/Secretary

Warwick Donald Hemsley / Domenico Scafetta /
Anthony Wayne Lennon / Ian Murray Charles Palmer /
Anthony James Lennon / Peter Michael Lynch / Rodney Raymond Lane

Executed by Peet Kennedy Gardens Land Syndicate Limited (ACN 078 383 865) by its duly authorised attorney under registered Power of Attorney no. I366151

WITNESS - CHERIE GEORGE-KENNEDY
57 BERBERIS WAY
FORRESTFIELD WA 6058
CONTRACTS ADMINISTRATOR

LANDGATE COPY OF ORIGINAL NOT TO SCALE 05/05/2026 10:23 AM Request number: 69783168
Landgate
www.landgate.wa.gov.au

(e) At least one roofed carport or garage capable of accommodating a minimum of two passenger vehicles side by side, not tandem.

(f) At least one single driveway and crossover of brick or concrete construction completed prior to or not later than the construction of the house on the Lot.

1.1.3 Commence carry out erect construct or alter any development on the Lot without plans and specifications (including finishes schedules) therefore being first prepared submitted to and approved by Peet nor except in compliance with any condition (consistent with the covenants herein) imposed by Peet in respect of that approval.

1.1.4 Construct or permit to be constructed or bring on to the Lot any:-

(a) Outbuilding (including any detached garage, workshop, garden shed, storage shed or other outbuilding) which exceeds 20 square metres in floor area unless constructed in the same materials as the house referred to in Clauses 1.1.1 and 1.1.2.

(b) Fencing abutting any public open space or public reserve or road reserve unless such fencing is constructed of Timberlap or masonry or Stratco style colourbond finished metal fencing or painted and capped Hardifence fibro-cement fencing;

(c) Fencing forward of the building line unless such fencing is constructed of masonry or rendered brick or the same brick as either house on the Lot or Timberlap or painted and capped Hardifence, fibro-cement fencing painted "Taubmans" Roman Green or equivalent colour or other paint brands;

1.1.5 Permit any rubbish disposal containers on the Lot to be visible from any public street or thoroughfare except on days allocated by the relevant local authority for rubbish collection from the Lot.

1.1.6 Construct bring onto or use an incinerator on the Lot.

1.1.7 Permit garden areas on the Lot and within public view to remain un-landscaped after three months of occupation of any house.

1.1.8 Carry out or permit to be carried out on the Lot any repairs or restorations of any motor vehicle boat trailer or any other vehicle or any aircraft unless screened from public view at all times.

1.1.9 Park commercial vehicles including trucks, buses and tractors on the Lot unless within a garage or when used during the normal course of business by a visiting tradesperson.

1.1.10 Take or permit any action to be taken to remove alter mark or deface a wall or fence constructed by Peet on or about any of the boundaries of the Lot and not permit such wall or fence to become damaged or unsafe nor permit any roots or any tree or plant or any building or other thing on the Lot to cause such wall or fence to become structurally unsound.

1.1.11 Undertake any excavation on the Lot without taking due care and in any event not to undertake any excavation below a depth of one metre without extreme caution;

1.1.12 Touch, move or deal with any unexploded ordnance found or uncovered on the Lot;

1.1.13 Agree to transfer any share estate or interest in the Lot or accept any offer to acquire any such share estate or interest in the Lot without Peet first providing to the proposed Transferee or offer or before any contract for sale or other transfer or disposition thereof or such offer is accepted a copy of the statement issued by the Department of Defence in August 1986 entitled, "Warnbro Western Australia – search for unexploded ordnance".

LANDGATE COPY OF ORIGINAL NOT TO SCALE 05/05/2026 10:23 AM Request number: 69783168

Landgate
www.landgate.wa.gov.au

THIS DEED is made the 4th day of February 2003

BY:

ABN 66 012 878 629
WESTERN AUSTRALIA STAMP DUTY
DEE 04/02/03 14:40 001884240-002
FEE $ **********.00
SD $ *****20.00 PEN $********.00

PEET KENNEDY GARDENS LAND SYNDICATE LTD (ACN 078 383 865) of 7th Floor, 200 St George's Terrace, Perth in the State of Western Australia ("Peet").

RECITALS:

A. Peet is the registered proprietor of an estate in fee simple of the whole of the land described as Lot 9011 on Deposited Plan 31941 being the whole of the land contained in Certificate of Title Volume 2523 Folio 482 and Lot 9012 on Deposited Plan 32876 being the whole of the land contained in Certificate of Title Volume 2532 Folio 832. ("the Land").

B. Peet has made an application to register Deposited Plan 32878 in relation to the Land, copies of which are annexed hereto. ("Subdivision Plan").

C. Pursuant to section 136D of the Transfer of Land Act 1893, Peet wishes to create a restrictive covenant on each Lot the subject of the Subdivision Plan (other than Lots 9013 and 9014 on Deposited Plan 32878) ("Excluded Land") for the benefit of every other such Lot shown on the Subdivision Plan (all Lots on the Subdivision Plan which are not Excluded Land are hereinafter referred to as "Lot" or "Lots").

BY THIS DEED, PEET HEREBY COVENANTS AND AGREES AND DECLARES as follows:

Pursuant to section 136D of the Transfer of Land Act 1893, Peet HEREBY CREATES restrictive covenants on each Lot the subject of the Subdivision Pan in the following terms:

RESTRICTIVE COVENANTS

1.1 A registered proprietor shall not:

1.1.1 Use a Lot or permit the Lot to be used other than for the construction and occupation of one permanent non-transportable single residential dwelling house ("the house") together with the usual appurtenances.

1.1.2 Construct or permit to be constructed on the Lot any house other than a house having:-

(a) All external walls (excluding windows) constructed with bricks, masonry or limestone finished in face work or render or up to 50% of the façade constructed in an alternative material such as weatherboard;

(b) All Gable ends and Dutch Gable ends which are incorporated as part of the roof framing constructed of coloured timber or fibro-cement or a combination thereof;

(c) Roofs covered either with:

(i) Clay or concrete tiles; or

(ii) Metal sheeting or zincalume having its exterior surface painted or otherwise coated, sealed or treated so as not to have highly light-reflective qualities;

(iii) Colourbond metal sheeting; or

(iv) A combination of such tiles or sheeting;

(d) A minimum floor area (measured over the external walls but excluding the area of any carport or garage) of not less than 145 square metres.

LANDGATE COPY OF ORIGINAL NOT TO SCALE 05/05/2026 10:23 AM Request number: 69783168
Landgate
www.landgate.wa.gov.au

PEET KENNEDY GARDENS LAND SYNDICATE LTD

(ACN 078 383 865)

[Stage 9 – Single Lot]

DEED

◆ MONY DE KERLOY ◆

BARRISTERS & SOLICITORS

LEVEL 6, ST MARTINS TOWER, 44 ST GEORGE'S TERRACE, PERTH WA 6000

TEL:(08) 9221 5326 ◆ FAX:(08) 9221 5402

EMAIL : mdk@bekkers.com.au

REF:mrd02

©Mony De Kerloy 1995 - All Rights Reserved

LANDGATE COPY OF ORIGINAL NOT TO SCALE 05/05/2026 10:23 AM Request number: 69783168

Landgate

www.landgate.wa.gov.au

MONY DE KERLOY

BARRISTERS & SOLICITORS

Department of Land Administration
1 Midland Square
Midland WA 6056

Dear Sirs

RESTRICTIVE COVENANT

We advise that the intention of the restrictive covenant contained in the attached Deed of Restrictive Covenant is to bind all of the Lots created on Deposited Plan 32878 excluding Lots 9013 and 9014 on Deposited Plan 32878 and is for the benefit of each and every other Lot created on the said Deposited Plan.

We further advise that in our opinion the covenants contained in the attached Deed of Restrictive Covenant are restrictive covenants.

Yours faithfully

MONY DE KERLOY
4 February 2003
MRDmic02

LEVEL 6, ST MARTINS TOWER 44 ST GEORGE'S TCE PERTH WA 6000 TELEPHONE: (08) 9221 5326 FACSIMILE: (08) 9221 5402
P.O. BOX Z5267 PERTH WA 6831 EMAIL: mdk@bekkers.com.au

LANDGATE COPY OF ORIGINAL NOT TO SCALE 05/05/2026 10:23 AM Request number: 69783168
Landgate
www.landgate.wa.gov.au